Blackfoot Park and Ride
9-10-2012

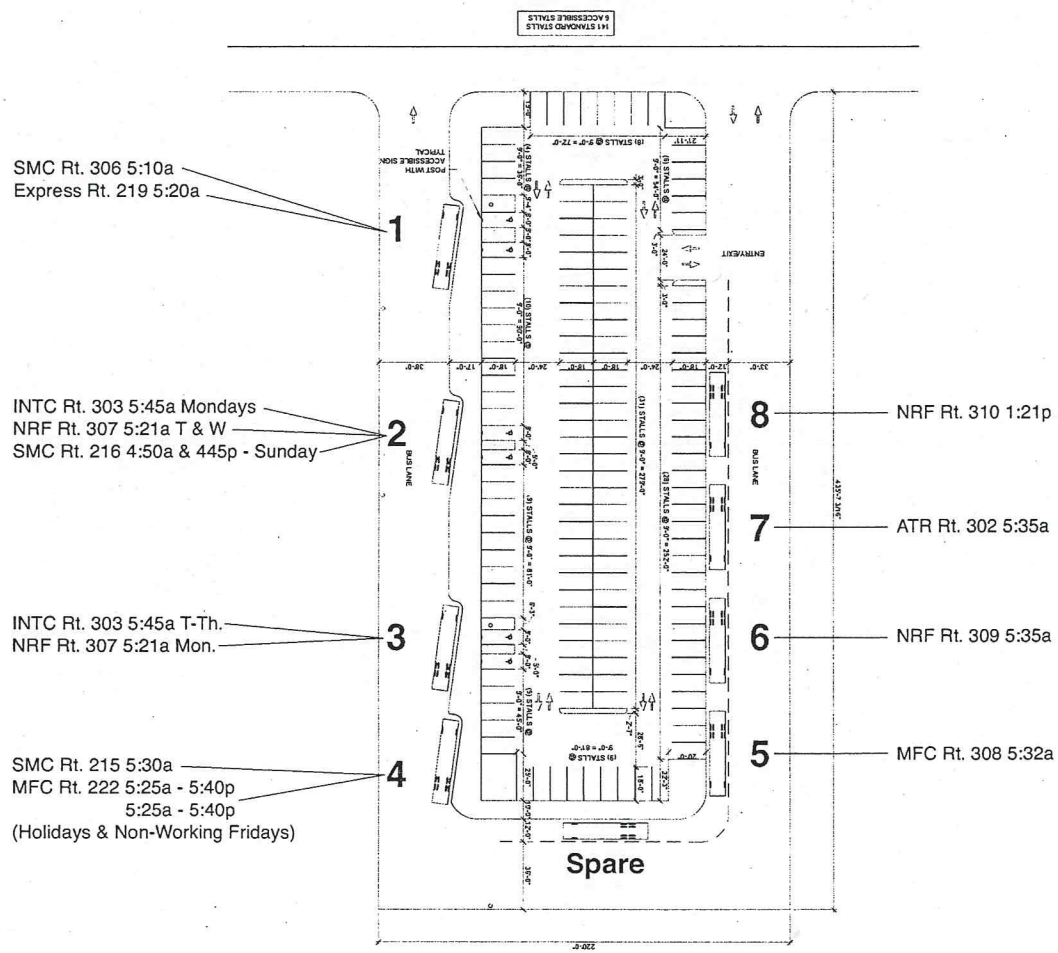

SCALE: 1" = 30'-0"

Copyright 2011. All rights reserved. No part of this document may be reproduced in any form or by any means without permission from Walker Parking Consultants/Engineers, Inc.

A:\21-7305-01-IDAHO_NATL_LAB-POCATELLO\CAD\BLACK FOOT LOT\06-GRAPH\7305-A101-OPT1.DWG 10/31/2011 1:17:03 PM ROSE WEISSA

IDAHO NATIONAL LAB
PARK AND RIDE
BLACK FOOT
IDAHO

OWNERS AND/OR SUPS LOGO

Project Name & Discipline
ECM / AOR License Number: xxxx

WALKER
PARKING CONSULTANTS
8300 S. Roslyn Street
Suite 200
Greenwood Village
CO 80111
303.694.6822 Ph
303.694.6827 Fax
www.walkerparking.com

Walker Parking Consultant/Engineers, Inc.
Firm C-106 Lic # Non-Any State # - xxxx

ISSUE:		
	DATE	DESCRIPTION

PROJECT NO:	23-7305.01
DRAWN BY:	JAR
CHECKED BY:	TSR

SHEET TITLE:
OPTION 1
STRIPING PLAN

A-101